Green Avenue House Plan #1

892 Heated Sq. Ft.

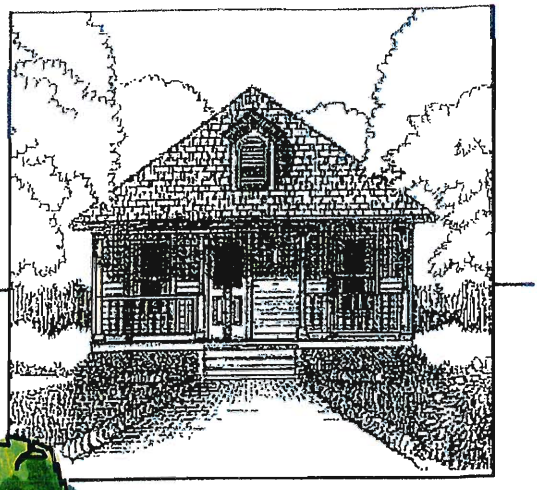

Scale 1" = 10'

0 5 10 20

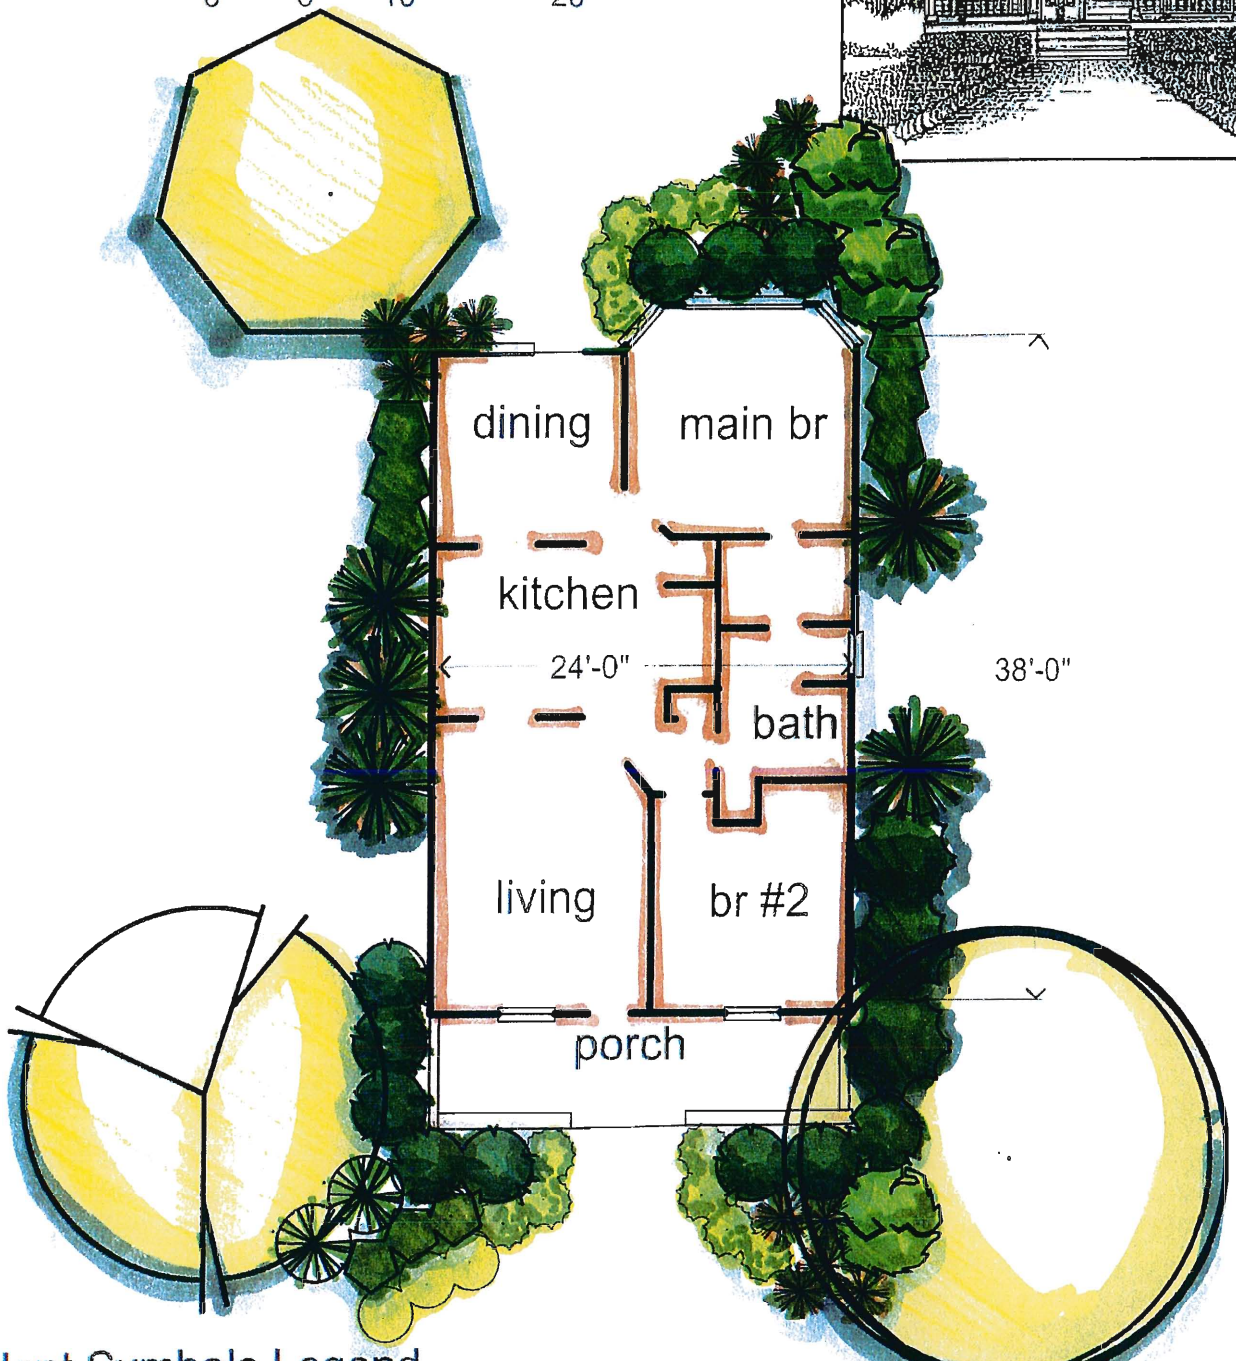

Plant Symbols Legend

- Large Shade Tree
- Medium Tree (15-25')
- Medium Tree (15-25')
- 6' Evergreen Shrub
- 6' Evergreen Shrub
- 4' Evergreen Shrub
- 4' Evergr. or Decid. Shrub
- 6' Deciduous Shrub
- 4' Evergreen Shrub
- 3' Perennial
- 3' Grass
- 3' Grass or Perennial

EXAMPLE PLANT SCHEDULE

Green Avenue Neighborhood: Landscape Templates

House Plan 1- 892 SF

Revised 8/29/2010

Large Tree

Quantity	Common Name	Scientific Name	Minimum Size & Spec	Cost	Total	Notes
1	Blackgum	Nyssa sylvatica	3" caliper at dbh	150	150	

Small/Medium Tree

Quantity	Common Name	Scientific Name	Minimum Size & Spec	Cost	Total	Notes
1	Smokebush	Cotinus coggygria		95	95	
1	Eastern Redbud	Cercis canadensis		75	75	

Evergreen Shrub

Quantity	Common Name	Scientific Name	Minimum Size & Spec	Cost	Total	Notes
5	Wax Myrtle	Myrica cerifera	6' spacing	11	55	
3	Leucothoe	Leucothoe spp.	6' spacing	16	48	
2	Viburnum	Viburnum spp.	4' spacing	16	32	

Deciduous Shrub

Quantity	Common Name	Scientific Name	Minimum Size & Spec	Cost	Total	Notes
11	Virginia Sweetspire	Itea virginica	4' spacing	16	176	
9	Spirea	Spirea spp.	4' spacing	12	108	
3	Oakleaf Hydrangea	Hydrangea quercifolia	6' spacing	12	36	

Perennials/Grasses

Quantity	Common Name	Scientific Name	Minimum Size & Spec	Cost	Total	Notes
4	Switchgrass	Panicum virgatum	3' spacing	3	12	
6	Purple Coneflower	Echinachea purpurea	3' spacing	6	36	
6	Coreopsis	Coreopsis spp.	3' spacing	6	36	
3	Indian Rush	Sorghastrum nutans	3' spacing	6.5	19.5	
8	Inland Sea Oats	Chasmanthium latifolium	3' spacing	3.5	28	
				Total	$906.50	

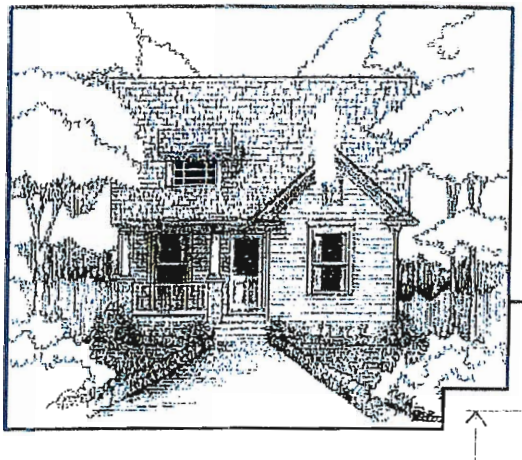

Green Avenue House Plan #2

1151 Heated Sq. Ft.

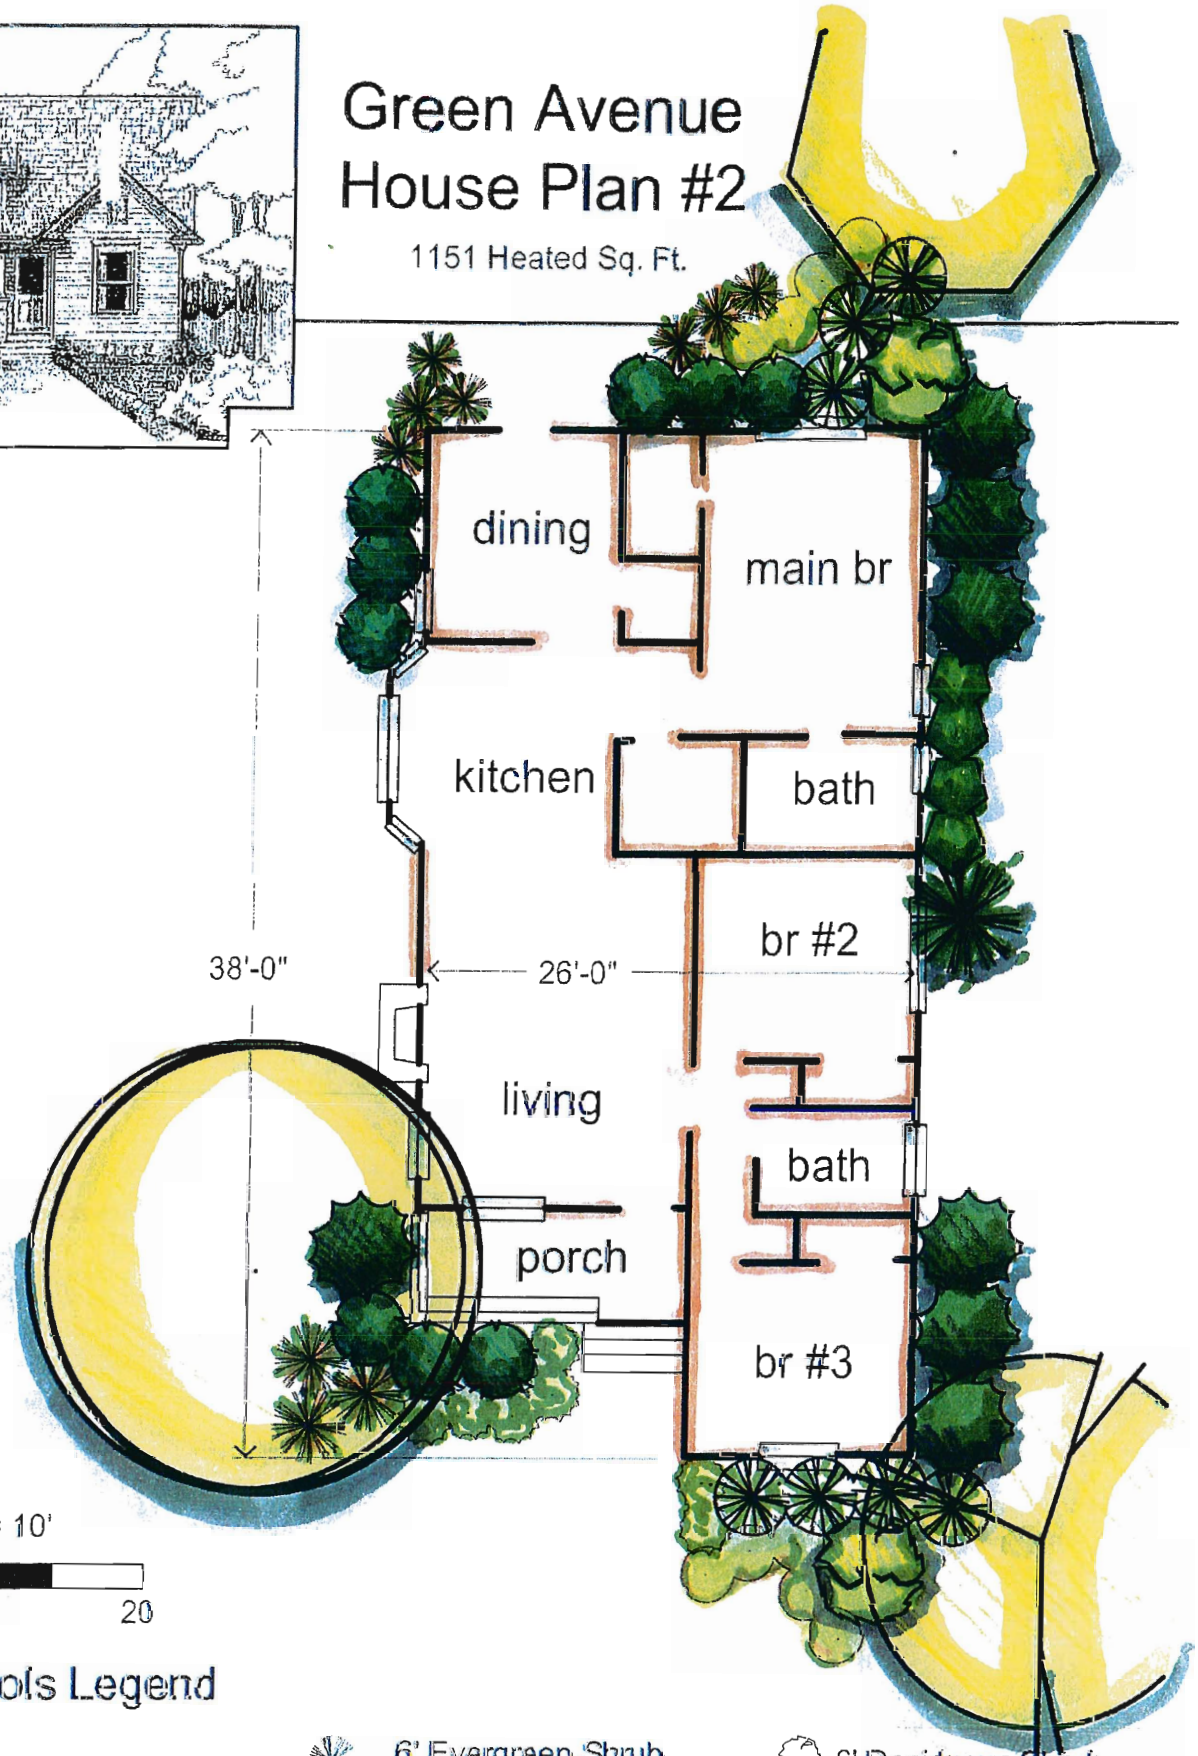

Plant Symbols Legend

- Large Shade Tree
- Medium Tree (15-25')
- Medium Tree (15-25')
- 6' Evergreen Shrub
- 6' Evergreen Shrub
- 4' Evergreen Shrub
- 4' Evergr. or Decid. Shrub
- 6' Deciduous Shrub
- 4' Evergreen Shrub
- 3' Perennial
- 3' Grass
- 3' Grass or Perennial

EXAMPLE PLANT SCHEDULE

Green Avenue Neighborhood: Landscape Templates

House Plan 2- 1151 SF

Large Tree

Quantity	Common Name	Scientific Name	Minimum Size & Spec	Cost	Total	Notes
1	White Oak	Quercus alba	3" caliper at DBH	150	150	

Small/Medium Tree

Quantity	Common Name	Scientific Name	Minimum Size & Spec	Cost	Total	Notes
1	Witch Hazel	Hamamelis virginiana		110	110	
1	Serviceberry	Amelanchier arborea		75	75	

Evergreen Shrub

Quantity	Common Name	Scientific Name	Minimum Size & Spec	Cost	Total	Notes
7	Wax Myrtle	Myrica cerifera	6' spacing	11	77	
1	Leucothoe	Leucothoe spp.	6' spacing	16	16	
10	Viburnum spp.	Viburnum spp.	4' spacing	16	160	

Deciduous Shrub

Quantity	Common Name	Scientific Name	Minimum Size & Spec	Cost	Total	Notes
9	Dwarf Fothergilla	Fothergilla minor	4' spacing	15.5	139.5	
2	Summersweet Clethra	Clethra alnifolia	6' spacing	18	36	
4	Virginia Sweetspire	Itea virginica	4' spacing	16	64	

Perennials/Grasses

Quantity	Common Name	Scientific Name	Minimum Size & Spec	Cost	Total	Notes
3	Goldenrod	Solidago spp.	3' spacing	5.5	16.5	
4	Iris	Iris spp.	3' spacing	6	24	
9	Inland Sea Oats	Chasmanthium latifolium	3' spacing	3	27	
7	Aster	Aster spp.	3' spacing	6	42	
				Total	**$937.00**	

Green Avenue House Plan #3

704 Heated Sq. Ft.

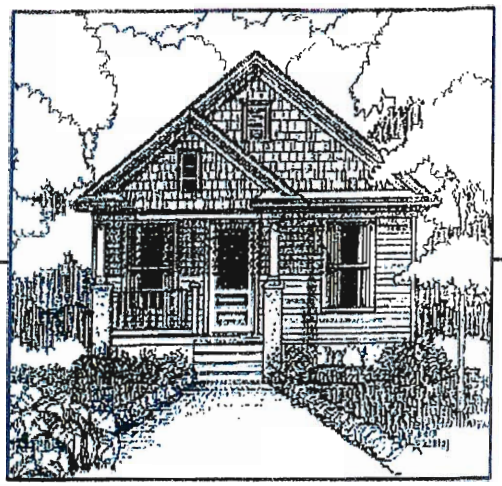

Scale 1" = 10'

0 5 10 20

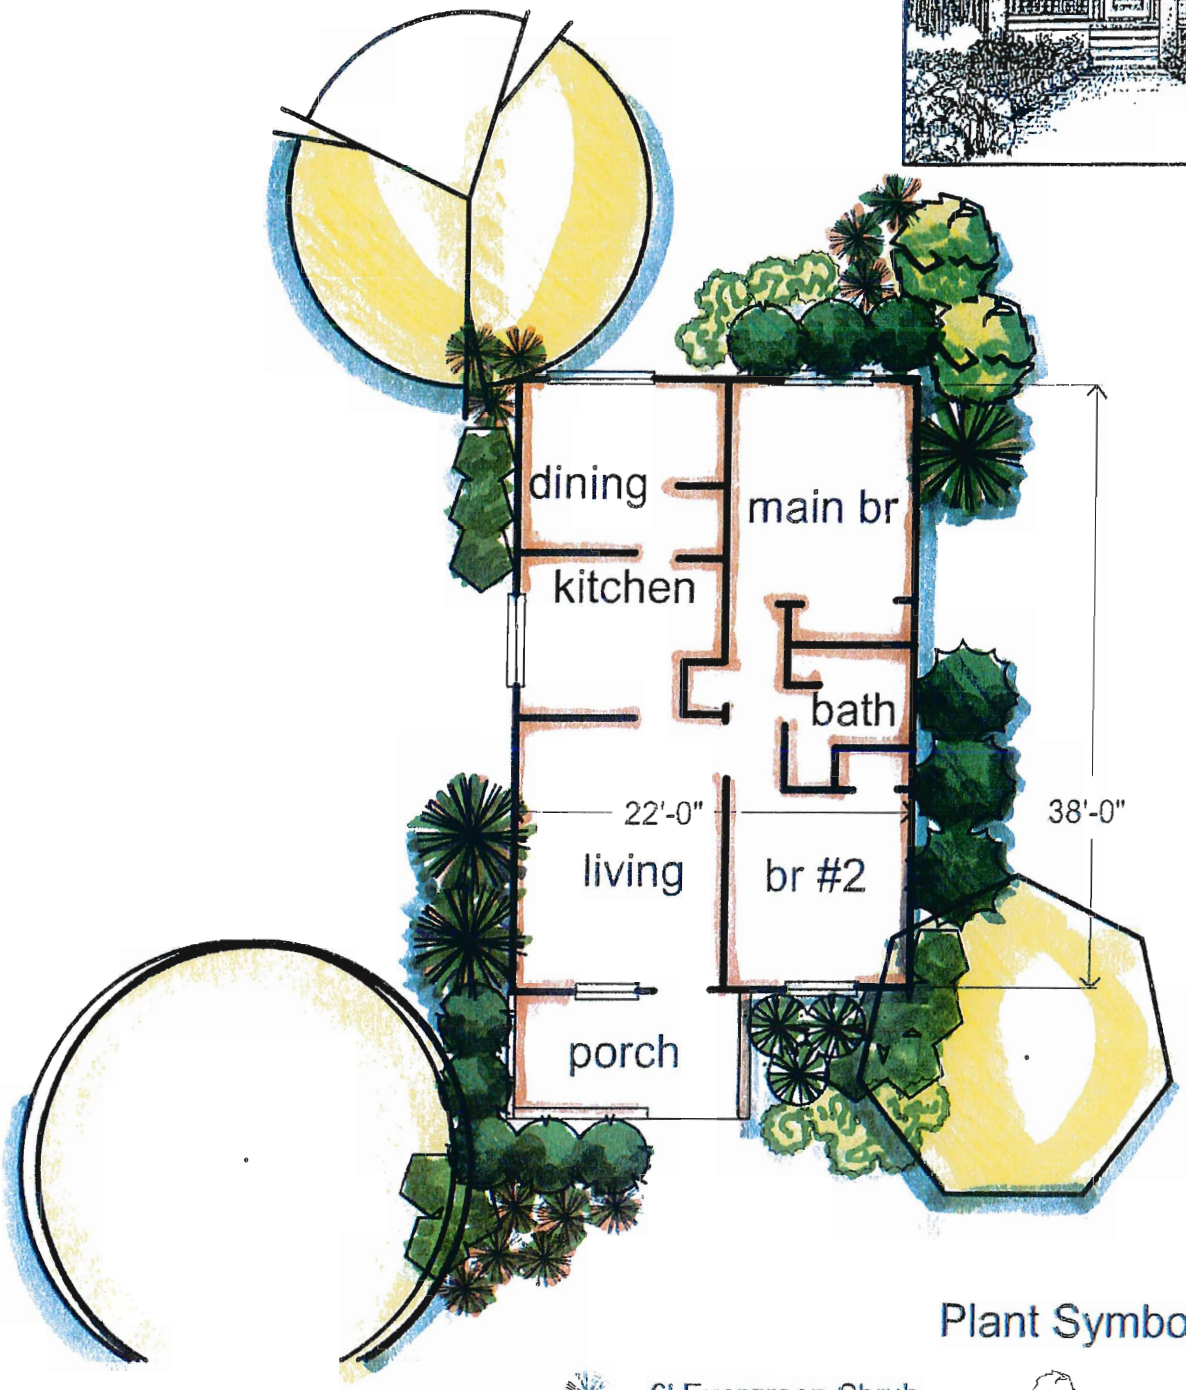

Plant Symbols Legend

- Large Shade Tree
- Medium Tree (15-25')
- Medium Tree (15-25')
- 6' Evergreen Shrub
- 6' Evergreen Shrub
- 4' Evergreen Shrub
- 4' Evergr. or Decid. Shrub
- 6' Deciduous Shrub
- 4' Evergreen Shrub
- 3' Perennial
- 3' Grass
- 3' Grass or Perennial

EXAMPLE PLANT SCHEDULE

Green Avenue Neighborhood: Landscape Templates

House Plan 3- 704 SF

Large Tree

Quantity	Common Name	Scientific Name	Minimum Size & Spec	Cost	Total	Notes
1	River Birch	Betula nigra		150	150	

Small/Medium Tree

Quantity	Common Name	Scientific Name	Minimum Size & Spec	Cost	Total	Notes
1	Eastern Redbud	Cercis canadensis		75	75	
1	American Plum	Prunus americana		85	85	

Evergreen Shrub

Quantity	Common Name	Scientific Name	Minimum Size & Spec	Cost	Total	Notes
3	Yaupon Holly	Ilex vomitoria	6' spacing	10	30	
3	Leucothoe	Leucothoe spp.	6' spacing	16	48	
3	Viburnum	Viburnum spp.	4' spacing	16	48	

Deciduous Shrub

Quantity	Common Name	Scientific Name	Minimum Size & Spec	Cost	Total	Notes
2	Fothergilla	Fothergilla major	6' spacing	15.5	31	
8	American Beautyberry	Callicarpa americana	4' spacing	15.5	124	
11	Spirea	Spirea spp.	4' spacing	12	132	

Perennials/Grasses

Quantity	Common Name	Scientific Name	Minimum Size & Spec	Cost	Total	Notes
6	Switchgrass	Panicum virgatum	3' spacing	3	18	
6	Inland Sea Oats	Chasmanthium latifolium	3' spacing	3.5	21	
5	Black-eyed Susan	Rudbeckia spp.	3' spacing	6	30	
5	Autumn Fern	Dryopteris erythrosora	3' spacing	6	30	
				Total	**$822.00**	